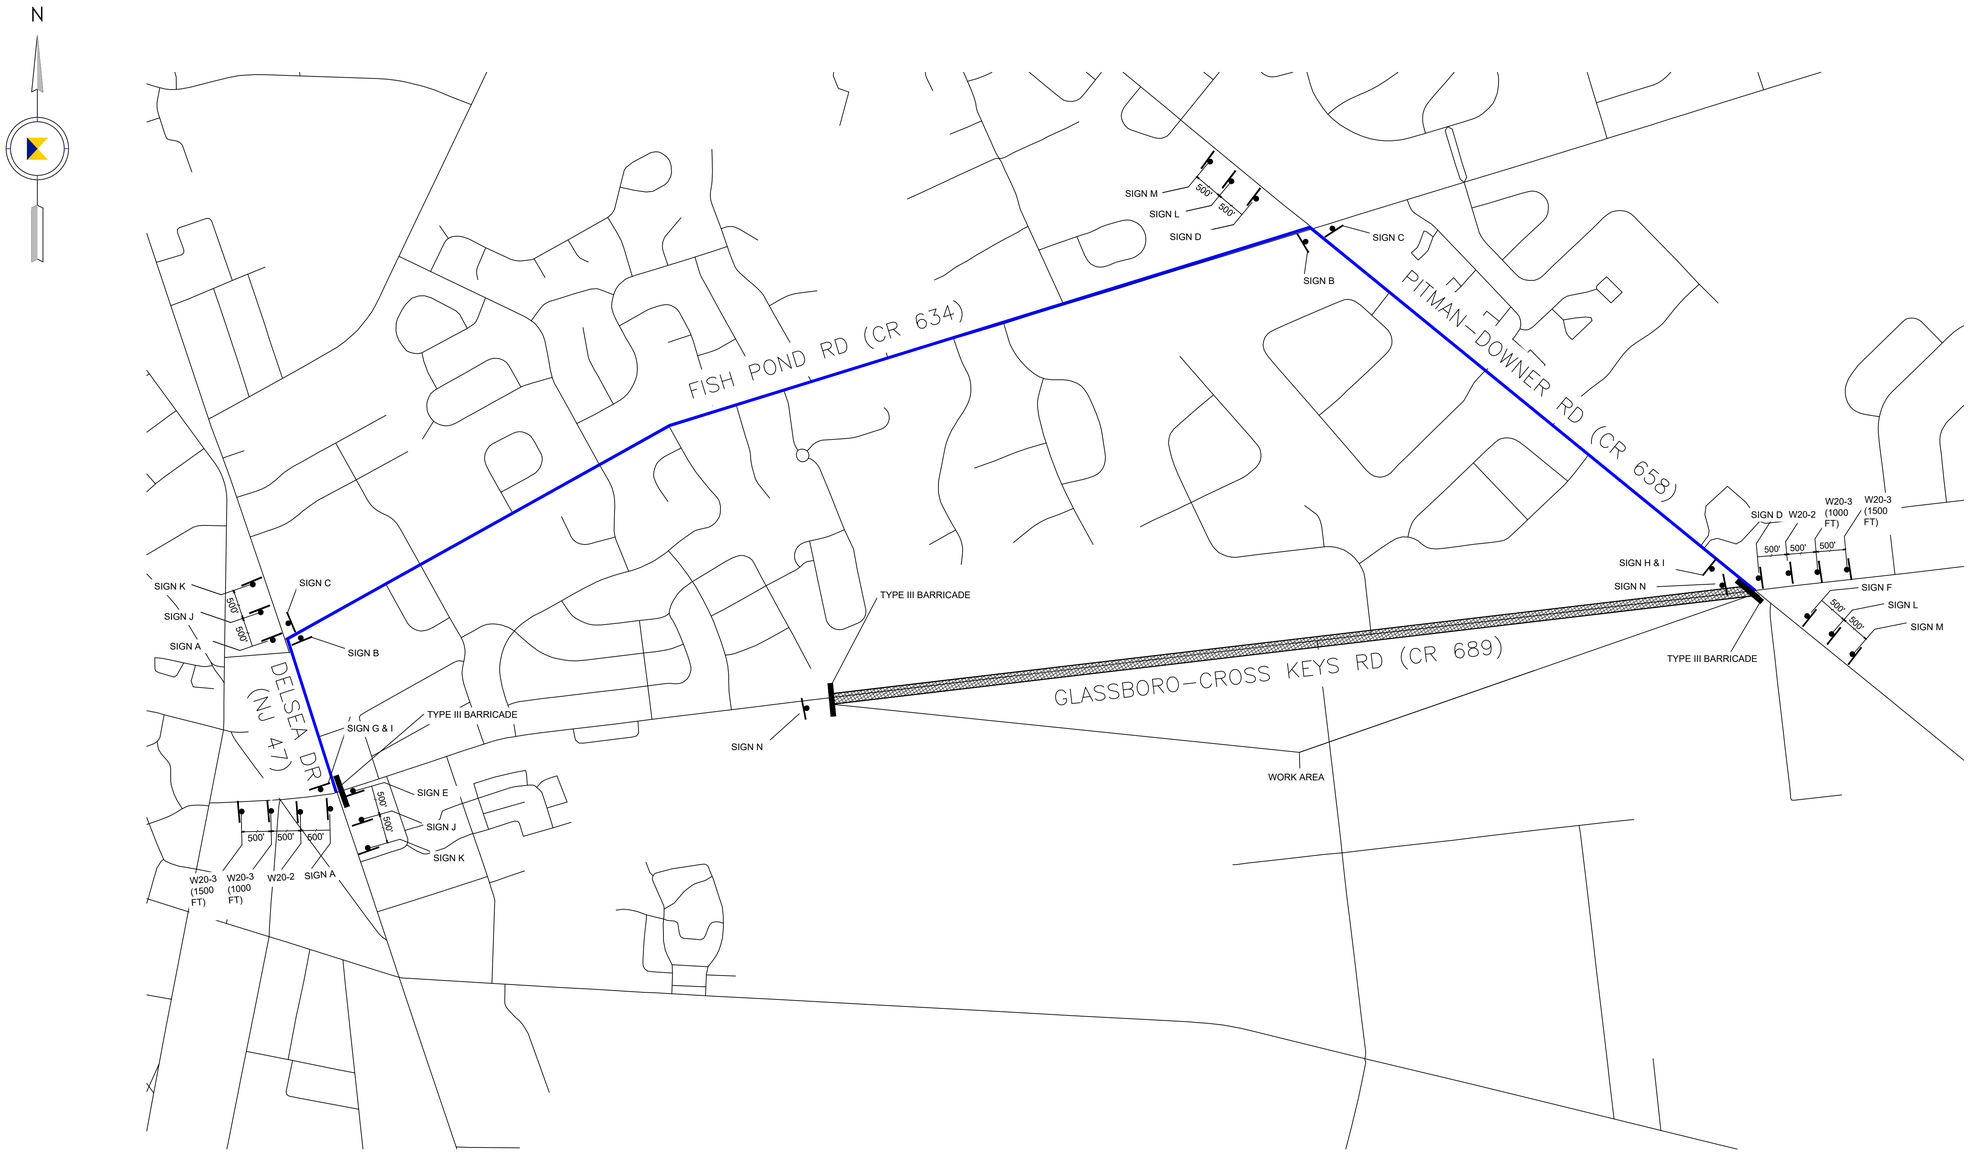


CONSTRUCTION SIGN TABLE	
SIGN DESIGNATION	REQUIRED QUANTITY
M4-8P	10
M3-2P	9
M3-4P	9
M1-6	20
M5-1P(L)	4
M5-1P(R)	4
M6-3	2
R3-2	1
R3-1	1
M4-8AP	2
W20-2	6
W20-3	4
W20-3(1000 FT)	2
W20-3(1500 FT)	2
TYPE III	3
ADV. NOTI SIGN	2
CONSTRUCTION SIGN TOTALS	81

NOTES:
1. INSTALLATION, DIMENSIONS, COLOR, DETAILS OF SIGNS, BARRICADES, ETC. SHALL COMPLY WITH THE CURRENT MANUAL ON UNIFORM TRAFFIC CONTROL DEVICES.
2. THE REQUIRED CONSTRUCTION WARNING SIGNS SHALL MEET NJDOT STANDARDS AND BE COVERED AS APPROVED BY THE ENGINEER WHEN NOT IN USE.
3. THERE IS NO SPECIFIC PAYMENT FOR TRAFFIC DIRECTORS, FLAGGERS, AND THE COST THEREOF SHOULD BE INCLUDED IN VARIOUS ITEMS IN THE PROPOSAL.
4. SPACING BETWEEN SUCCESSIVE LETTERED SIGN ASSEMBLIES SHOULD BE EVERY 500 FT OR AS DIRECTED BY THE ENGINEER.

KIELY
KIELY ENGINEERING
716 WHITE HORSE PIKE
HAMMONTON, NJ 08037

REVISION TABLE


#	DESCRIPTION	DATE
1	NJDOT COMMENTS	3/27/2026

SOUTH JERSEY GAS
1 SOUTH JERSEY PLACE, ATLANTIC CITY, NJ 08401
TELEPHONE: (609) 561-9000 FAX: 609-852-2371


DETOUR PLAN FOR
GLASSBORO-CROSS KEYS RD (CR 689)
GLASSBORO BORO / MONROE TOWNSHIP

GLASSBORO BORO / MONROE TOWNSHIP	GLOUCESTER COUNTY	NEW JERSEY
DRAWN BY JM	DATE 10/30/2025	PLATE MAP
CHECKED BY JH	SCALE N.T.S.	WORK ORDER No. 1
APPROVED BY	SHEET DET-01 OF	WORK ORDER No. 2


N:\Traffic Plan\Glassboro\SLD.dwg

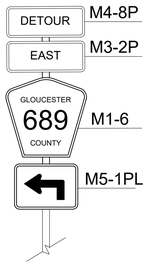


SIGN - A

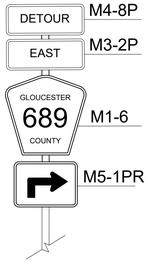


SIGN - B

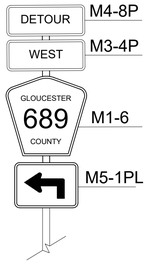


SIGN - C

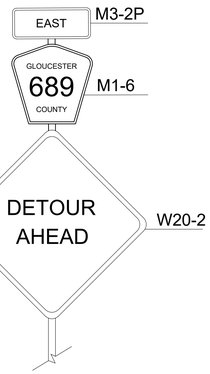


SIGN - J

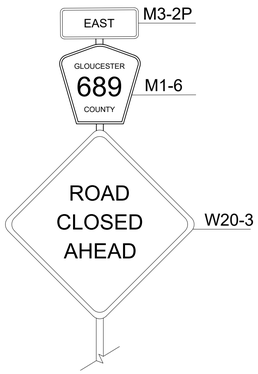


SIGN - K

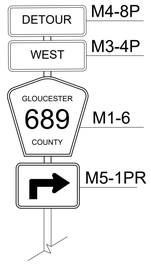


SIGN - D

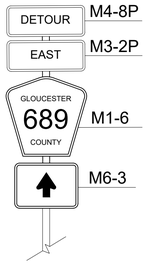


SIGN - E

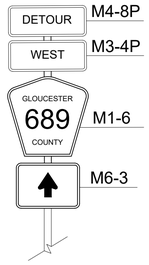


SIGN - F

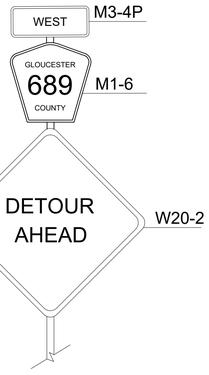


SIGN - L

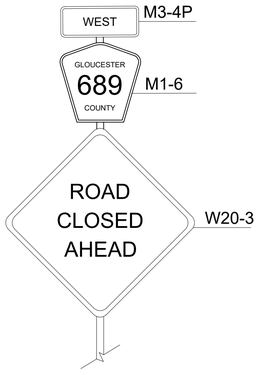


SIGN - M

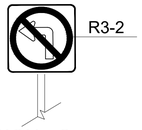

SIGN - G

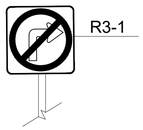

SIGN - H

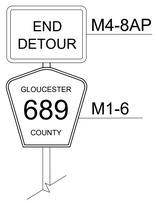

SIGN - I



W20-2



W20-3



W20-3

ON OR ABOUT XX-XX-XX
THIS ROAD TO BE
CLOSED

PLAN ALT. ROUTE

SIGN - N

* TO BE IN PLACE AT LEAST 2 WEEKS PRIOR TO PLANNED DETOUR AND REMOVED WHEN CLOSURE IS INSTALLED

ADVANCED NOTIF.
SIGN [72" X 36"]
BLACK ON
ORANGE



TYPE III
BARRICADE
R11-2 [60" x 30"]
(12.5 S.F.)

NOTES:
1. INSTALLATION, DIMENSIONS, COLOR, DETAILS OF SIGNS, BARRICADES, ETC. SHALL COMPLY WITH THE CURRENT MANUAL ON UNIFORM TRAFFIC CONTROL DEVICES.
2. THE REQUIRED CONSTRUCTION WARNING SIGNS SHALL MEET NJDOT STANDARDS AND BE COVERED AS APPROVED BY THE ENGINEER WHEN NOT IN USE.
3. THERE IS NO SPECIFIC PAYMENT FOR TRAFFIC DIRECTORS, FLAGGERS, AND THE COST THEREOF SHOULD BE INCLUDED IN VARIOUS ITEMS IN THE PROPOSAL.
4. SPACING BETWEEN SUCCESSIVE LETTERED SIGN ASSEMBLIES SHOULD BE EVERY 500 FT OR AS DIRECTED BY THE ENGINEER.

KIELY
KIELY ENGINEERING
716 WHITE HORSE PIKE
HAMMONTON, NJ 08037

REVISION TABLE

#	DESCRIPTION	DATE
1	NJDOT COMMENTS	3/27/2026

SOUTH JERSEY GAS
1 SOUTH JERSEY PLACE, ATLANTIC CITY, NJ 08401
TELEPHONE: (609) 561-9000 FAX: 609-852-2371

DETOUR PLAN FOR
GLASSBORO-CROSS KEYS RD (CR 689)
GLASSBORO BORO / MONROE TOWNSHIP

GLASSBORO BORO / MONROE TOWNSHIP	GLOUCESTER COUNTY	NEW JERSEY
DRAWN BY JM	DATE 10/30/2025	PLATE MAP
CHECKED BY JH	SCALE N.T.S.	WORK ORDER No. 1
APPROVED BY	SHEET DET-01 OF	WORK ORDER No. 2

N:\Traffic Plan\Glassboro\SLD.dwg